CUSTOMER CONNECTION CHART			
ITEM	DESCRIPTION	SIZE	TYPE
A	SINGLE POINT ELECTRIC	- - -	- - -
B	SINGLE POINT STEAM	"	
C	SINGLE POINT WATER	"	N.P.T.
D	SINGLE POINT DRAIN	"	N.P.T.
E	FUEL INLET	"	N.P.T.
F	FLUE OUTLET	"	- - -
G	SAFETY RELIEF VALVE**	"	N.P.T.
H	BOILER WATER SAMPLE PORT	"	N.P.T.
J	BOILER STEAM SAMPLE PORT	"	N.P.T.
K	CONDENSATE RETURN	"	N.P.T.
L	FEEDWATER TANK VENT	"	N.P.T.
M	BLOWDOWN VENT	"	N.P.T.
N	BOILER HIGH WATER	"	N.P.T.
P	COMBUSTION AIR INLET	"	- - -
R	OIL SUPPLY	"	N.P.T.
T	OIL RETURN	"	N.P.T.
V	CHILLED BOILER WATER SAMPLE PORT	"	N.P.T.

** QTY. WILL VARY BASED ON TRIM PRESSURE

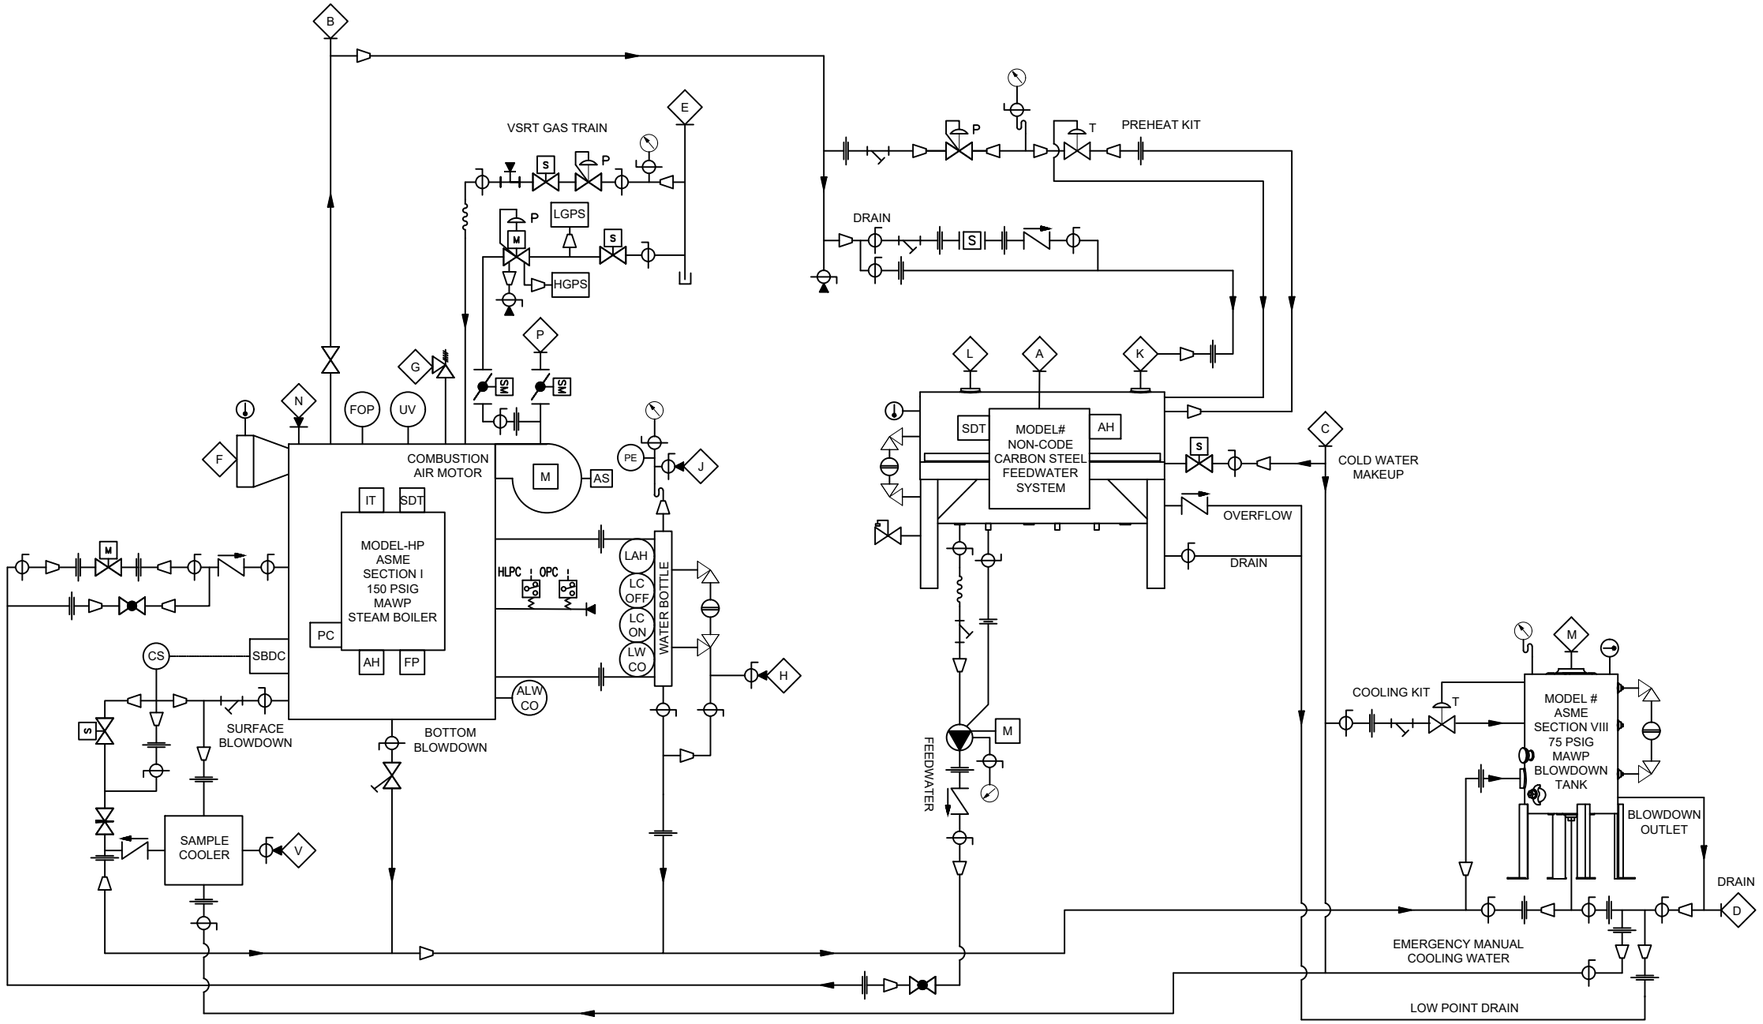

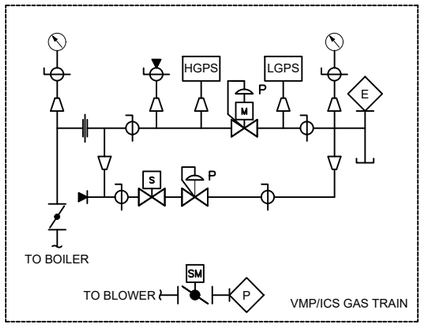

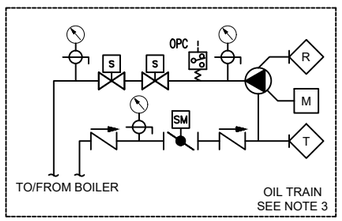

NOTES:
1. REFERENCE DRAWING B43-10000 FOR P&ID LEGEND.
2. SOME OPTIONAL ACCESSORIES SHOWN.
3. VSRT NOT AVAILABLE FOR OIL APPLICATIONS

REV	REVISION DESCRIPTION	B.O.M.	ELEC. ENG	MECH. ENG	CHECKED	APPROVED
D	UPDATED TO 2024 STANDARDS A.SHROCK 1/26/2024					R.H. 7/3/2024

REVISION HISTORY

UNLESS OTHERWISE NOTED:
DIMENSIONS ARE IN INCHES
TOLERANCES ON
FRACTIONS ± 1/16
(2) PLACE DEC. ± .01
(3) PLACE DEC. ± .005
ANGLES ± 2 DEG.
SURFACE FINISH
250 MICRO-INCHES

This design and drawings are proprietary and are the exclusive property of The Fulton Companies. The corporation does not permit their use except with prior written consent.

The items shown in this drawing may be covered by one or more patents of The Fulton Companies.

THIRD ANGLE PROJECTION

DRAWN BY: M.SUMMA 7/29/2013	MECH. ENG: W.W. 10/3/2013	JOB NUMBER:	DESCRIPTION: PIPING AND INSTRUMENT DIAGRAM FOR GAS/OIL FIRED VERTICAL STEAM BOILER, FEEDWATER SYSTEM, AND BLOWDOWN TANK	Fulton Thermal Corporation	
CHECKED BY: S.E.C. 10/2/2013	ELEC. ENG: K.P. 10/2/2013	PROJECT NAME:			
B.O.M. REVIEW: N/A	APPROVED BY: M.R. 10/2/2013	PROJECT MANAGER:	SHEET 1 OF 1	DRAWING NUMBER: B43-10001	REV: D